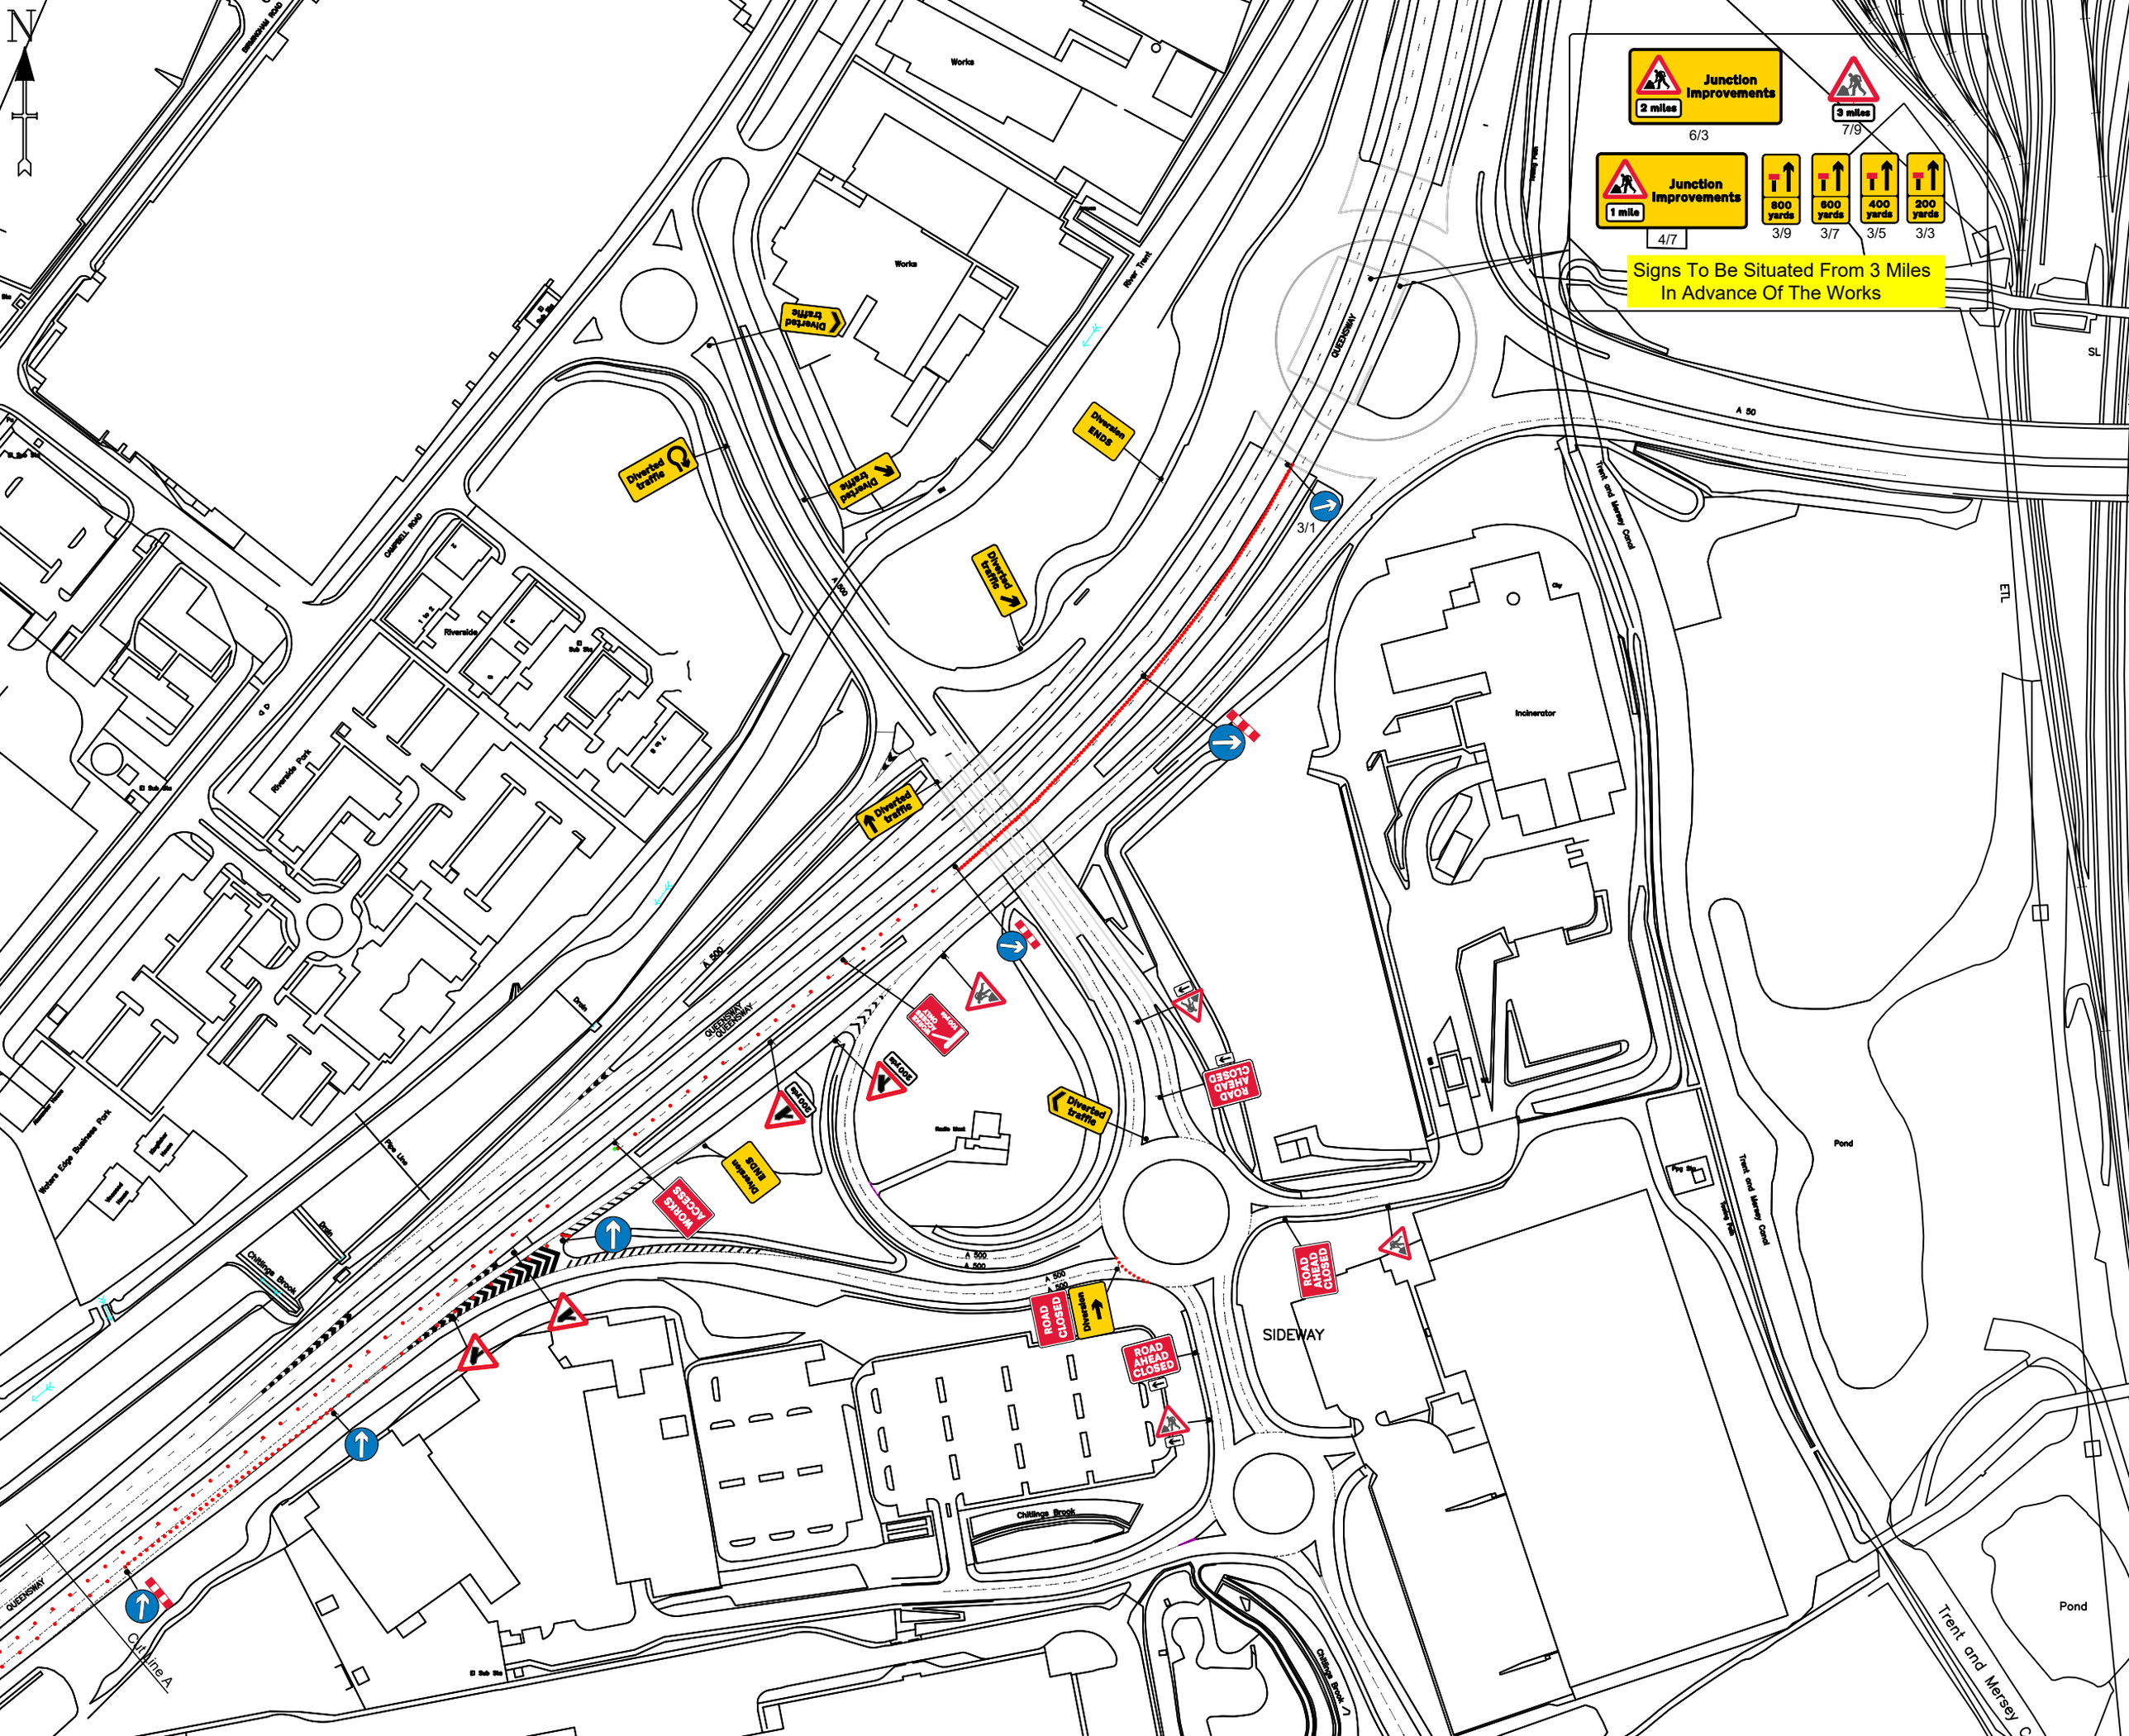
N
Junction Improvements
2 miles
6/3
3 miles
7/9
Junction Improvements
1 mile
4/7
800 yards
3/9
600 yards
3/7
400 yards
3/5
200 yards
3/3
Signs To Be Situated From 3 Miles In Advance Of The Works
Works
Works
River Trent
Diverted traffic
Diverted traffic
Diverted traffic
Diversion ENDS
Diverted traffic
Diverted traffic
Diverted traffic
Diversion ENDS
WORKS ACCESS
ROAD AHEAD CLOSED
ROAD CLOSED
Diversion
ROAD AHEAD CLOSED
3/1
QUEENSWAY
A 500
A 50
Trent and Mersey Canal
Incinerator
Riverside
Riverside Park
CAMPBELL ROAD
Western Edge Business Park
Chillinge Brook
Pipe Line
Cutline A
SIDEWAY
Pond
Pond
Trent and Mersey Canal
ETL
SL